


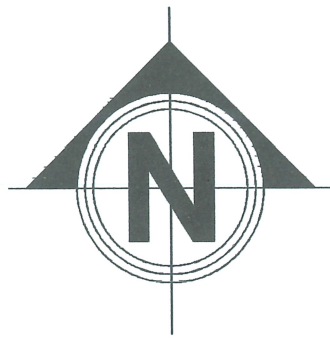

TO BAGUIO

COLLEGE OF THE
HOLY
SPIRIT


TO MANILA

VICINITY MAP

SCALE : NTS

LUCINDA
EXTENSION
CAMPUS

SITE

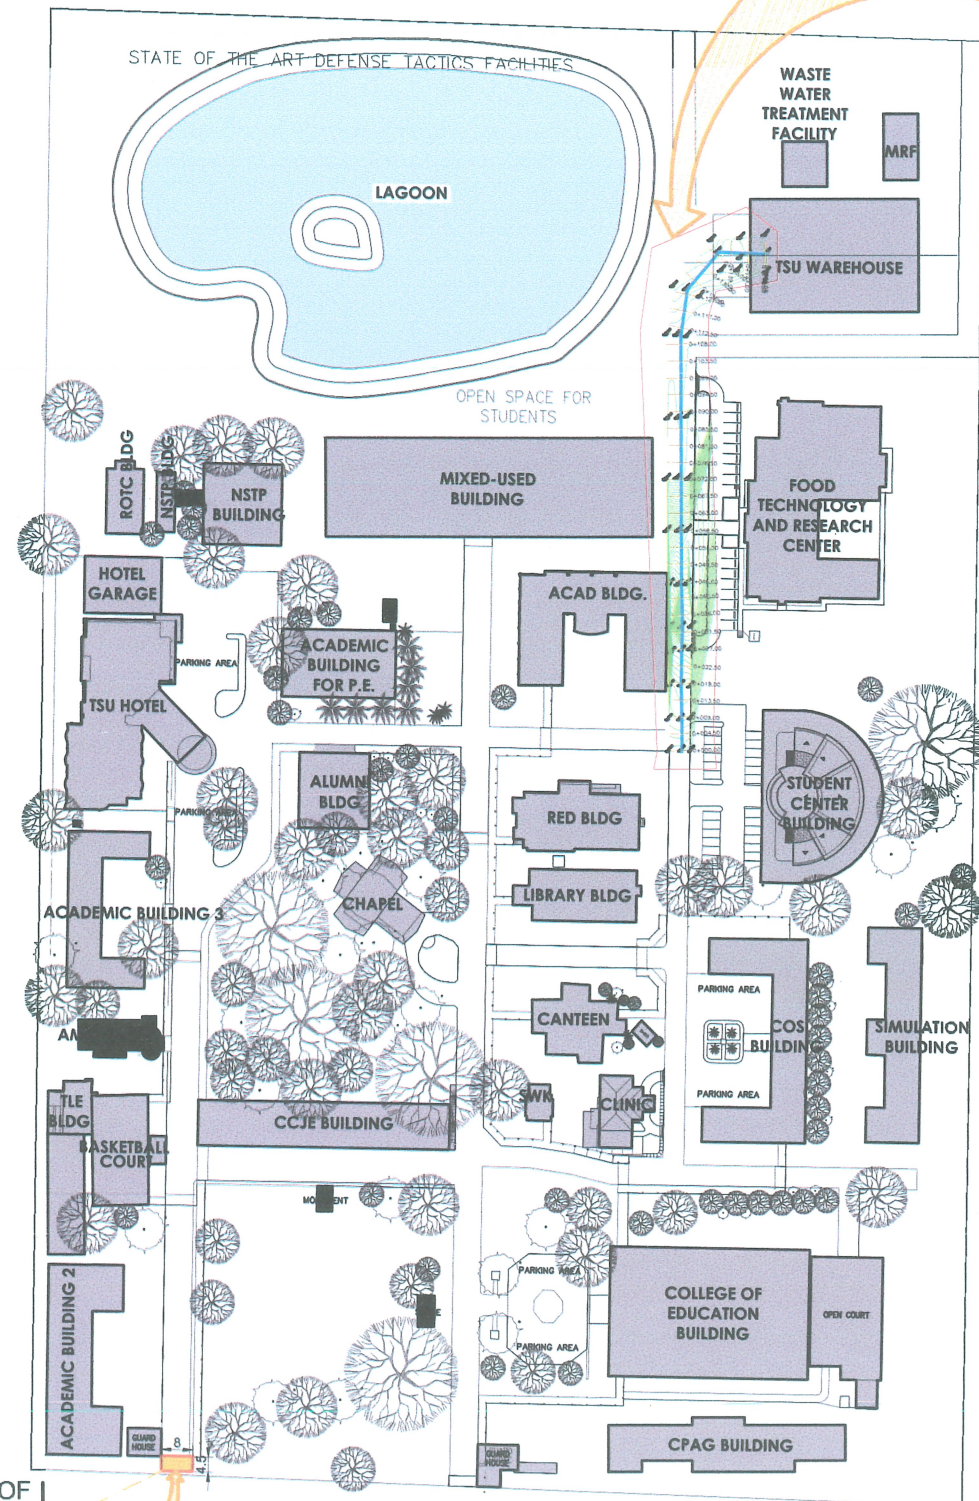

CONCRETING OF
GATE 1 DRIVEWAY

SITE

TOPOGRAPHIC LOCATION MAP

SCALE 1:2000 METERS



TARLAC STATE UNIVERSITY
Facilities Development and
Management Office
Romulo Boulevard, Tarlac City, Philippines 2300

PROJECT TITLE:
CONSTRUCTION OF ACCESS ROAD TO TSU WAREHOUSE

PROJECT LOCATION:
LUCINDA CAMPUS, TARLAC STATE UNIVERSITY

PREPARED BY:

MR. WENCIE S. MANABOS
DRAFTSMAN-OFDM-PDU

CHECKED BY:

AR. CHERRY L. FABIANES
HEAD, OFDM-PDU

CERTIFIED BY:

AR. ARLEN M. GUIEB
DIRECTOR, OFDM

REQUESTING OFFICE:

MR. RYAN G. SIH
HEAD, SFMU

RECOMMENDING APPROVAL:



ATTY. GHEROLD C. BENITEZ
IN FOR ADMINISTRATION

APPROVED:

DR. ARNOLD E. VELASCO
PRESIDENT

SHEET CONTENTS:
AS SHOWN
DATE: NOVEMBER, 2025

SHEET NO:
A - 01
PAGE NO:
01/12

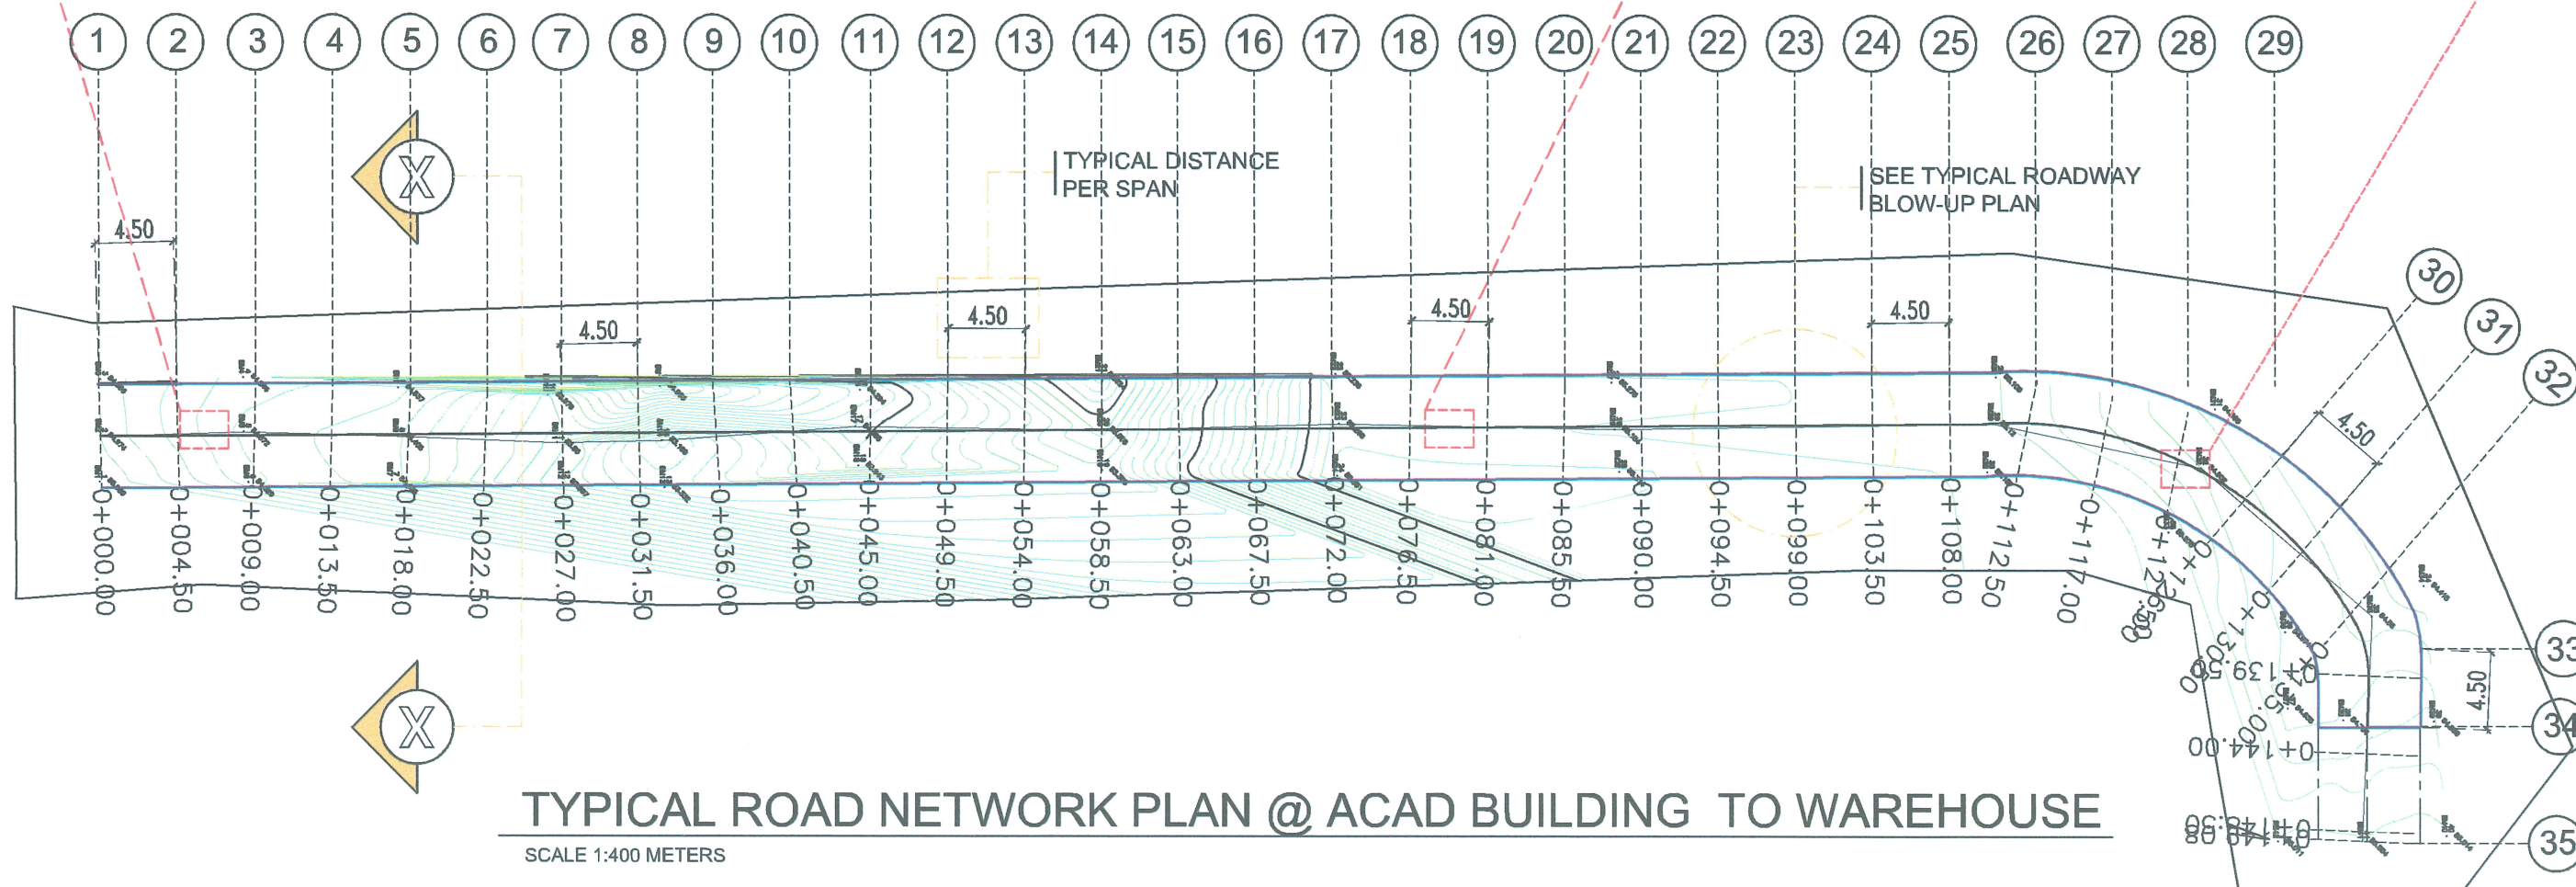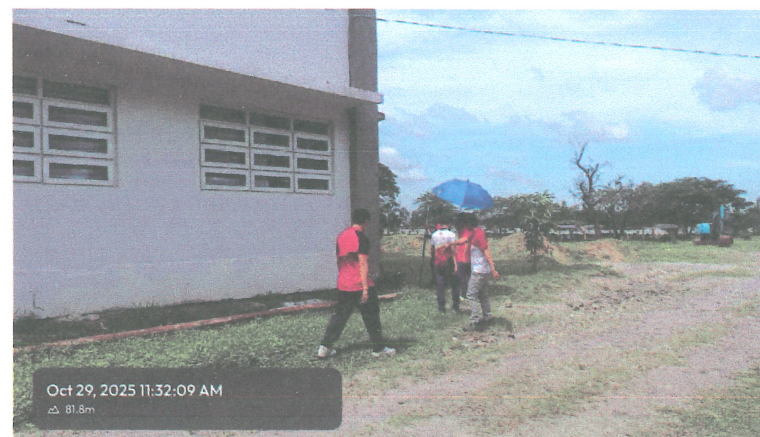

TARLAC STATE UNIVERSITY
Facilities Development and
Management Office
Romulo Boulevard, Tarlac City, Philippines 2300

PROJECT TITLE:
CONSTRUCTION OF ACCESS ROAD TO TSU WAREHOUSE

PROJECT LOCATION:
LUCINDA CAMPUS, TARLAC STATE UNIVERSITY

PREPARED BY:

MR. WENCIEL S. MANABOG
DRAFTSMAN, DEPM-PDU

CHECKED BY:

AR. CHERRY L. FABIANES
HEAD, OFDM-PDU

CERTIFIED BY:

AR. ARLEN M. GUIEB
DIRECTOR, OFDM

REQUESTING OFFICE:

MR. RYAN G. SIH
HEAD, SPNU

RECOMMENDING APPROVAL:

ATTY. GHEROLD C. BENITEZ
HEAD, ADMINISTRATION

APPROVED:

DR. ARNOLD E. VELASCO
PRESIDENT

SHEET CONTENTS:
AS SHOWN
DATE: NOVEMBER, 2025

SHEET NO:
A - 02
PAGE NO:
02 / 12



LUCINDA EXTENSION CAMPUS PROPERTY LINE

5.00 M. OFFSET
FROM EDGE OF
FOOD TECH
SEPTIC TANK



SITE DEVELOPMENT PLAN

SCALE : NOT TO SCALE



TARLAC STATE UNIVERSITY
Facilities Development and
Management Office
Romulo Boulevard, Tarlac City, Philippines 2300

PROJECT TITLE:
CONSTRUCTION OF ACCESS ROAD TO TSU WAREHOUSE

PROJECT LOCATION:
LUCINDA CAMPUS, TARLAC STATE UNIVERSITY

PREPARED BY:

MR. WENCIE S. MANABOS
DRAFTSMAN, OFDM-PDU

CHECKED BY:

AR. CHERRY L. FABIANES
HEAD, OFDM-PDU

CERTIFIED BY:

AR. ARLEN M. GUIEB
DIRECTOR, OFDM

REQUESTING OFFICE:

MR. RYAN G. SIH
HEAD, SP/II

RECOMMENDING APPROVAL:


ATTY. GHEROLD C. BENITEZ
VP FOR ADMINISTRATION

APPROVED:


DR. ARNOLD E. VELASCO
PRESIDENT

SHEET CONTENTS:
AS SHOWN
DATE: NOVEMBER, 2025


SHEET NO:
A - 03
PAGE NO:
03 / 12

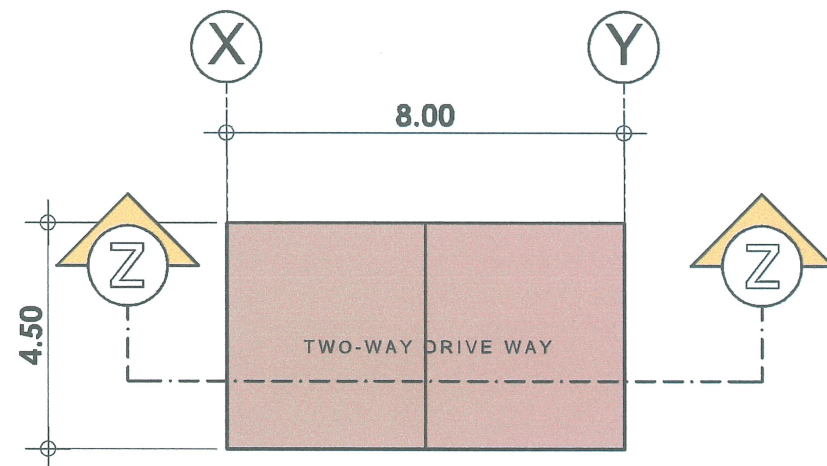


GATE 1 DRIVEWAY PLAN
SCALE 1:150 METERS

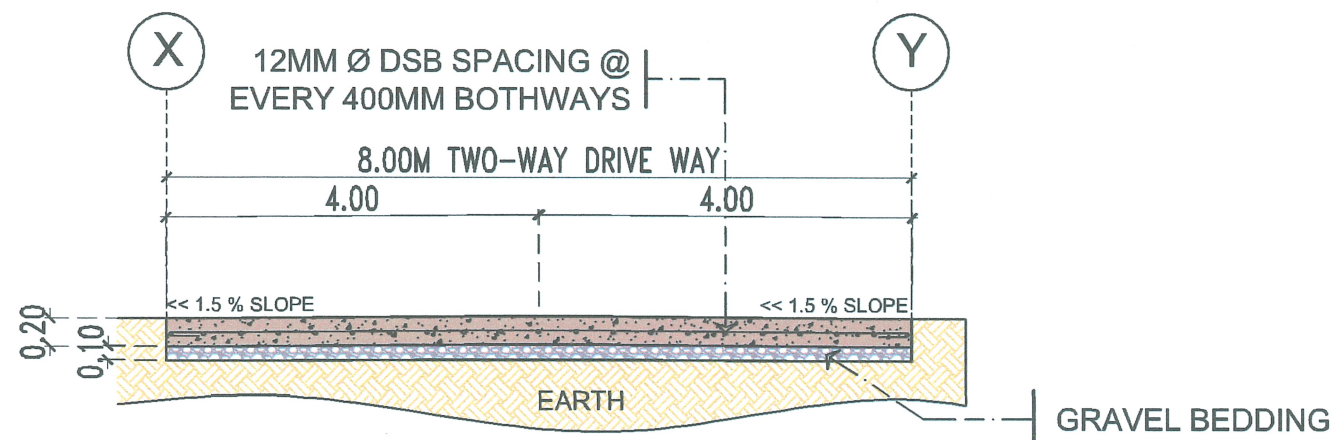

CONCRETING OF GATE 1 DRIVEWAY SECTION (Z-Z)
SCALE 1:80 METERS

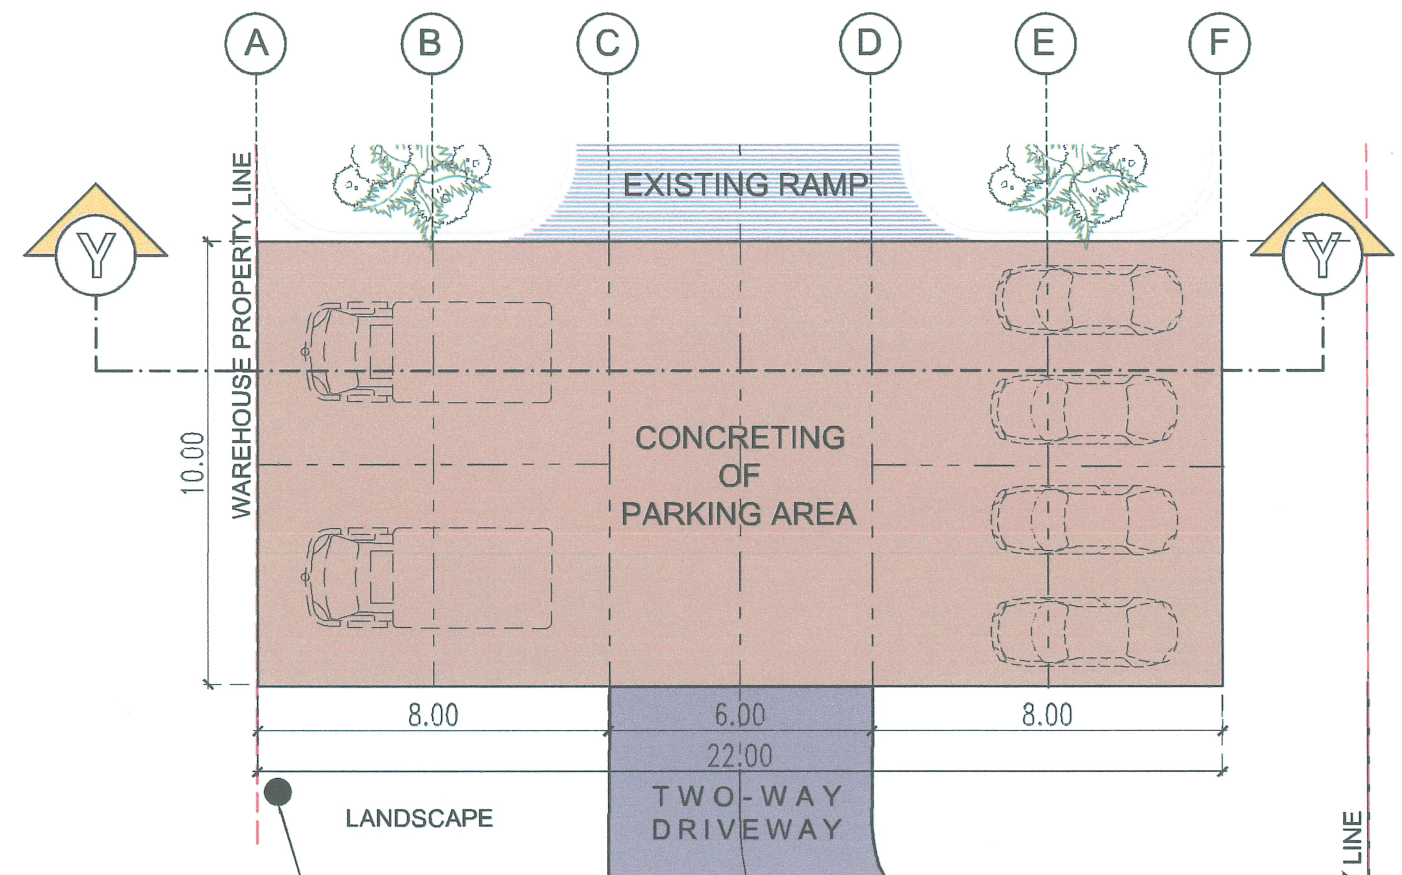

WAREHOUSE PARKING AREA PLAN
SCALE 1: NOT TO SCALE

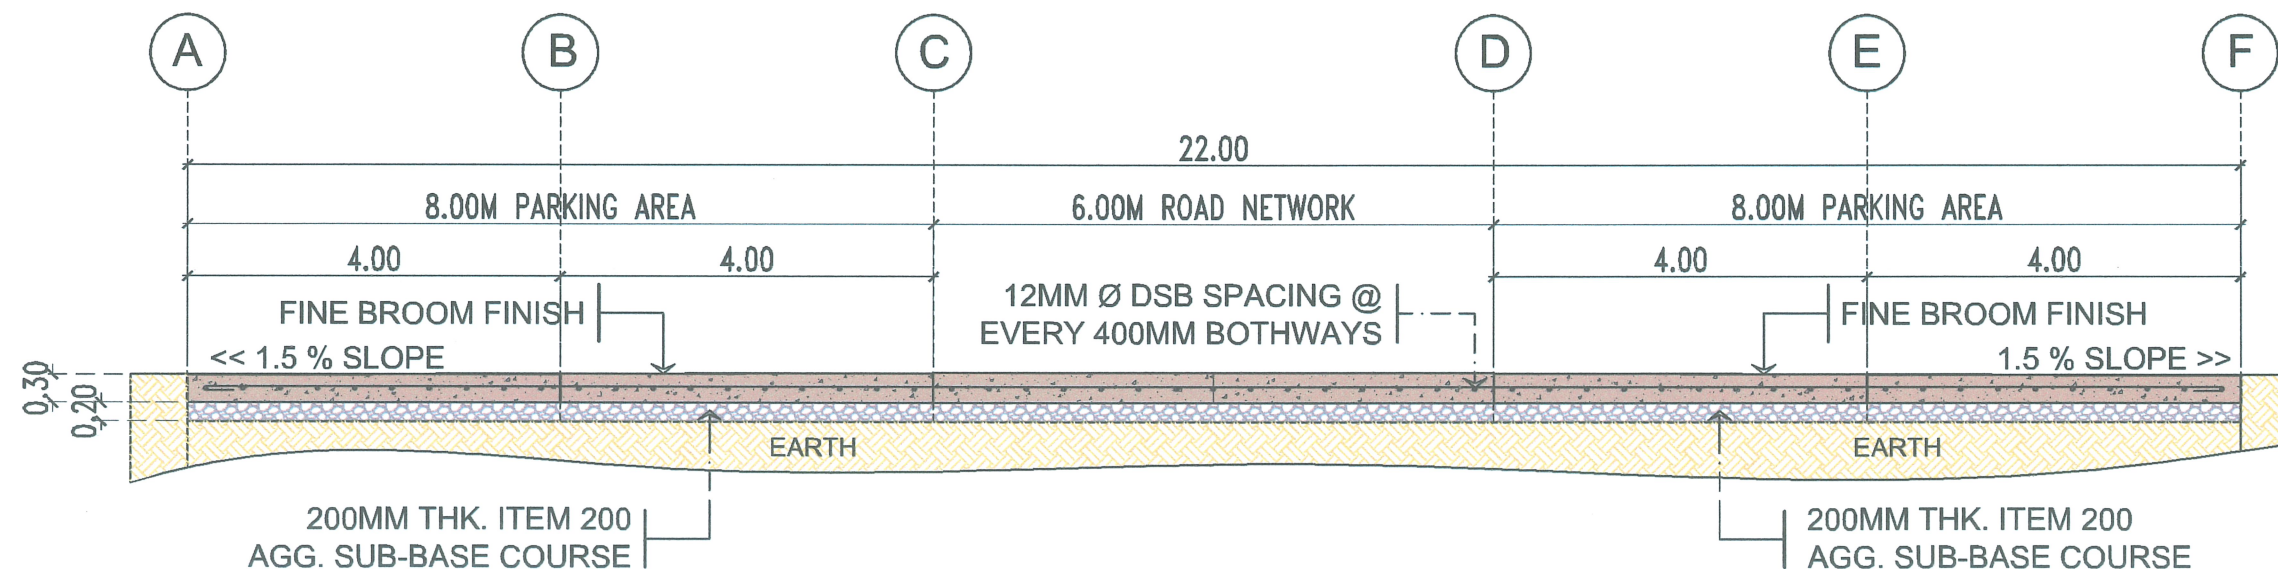

CONCRETING OF WAREHOUSE PARKING AREA SECTION (Y-Y)
SCALE 1: 80 METERS



TARLAC STATE UNIVERSITY
Facilities Development and
Management Office
Romulo Boulevard, Tarlac City, Philippines 2300

PROJECT TITLE:
CONSTRUCTION OF ACCESS ROAD TO TSU WAREHOUSE
PROJECT LOCATION:
LUCINDA CAMPUS, TARLAC STATE UNIVERSITY

PREPARED BY:
MR. WENCIE S. MANEBOG
DRAFTSMAN, OFDM-PDU

CHECKED BY:
AR. CHERRY L. RABIANES
HEAD, OFDM-PDU

CERTIFIED BY:
AR. ARLEN M. GUIEB
DIRECTOR, OFDM


REQUESTING OFFICE:
MR. RYAN G. SIH
HEAD, SP/NU

RECOMMENDING APPROVAL:
ATTY. GHEROLD C. BENITEZ
VP FOR ADMINISTRATION

APPROVED:
DR. ARNOLD E. VELASCO
PRESIDENT


SHEET CONTENTS:
AS SHOWN
DATE: NOVEMBER, 2025

SHEET NO:
A - 04
PAGE NO:
04/12

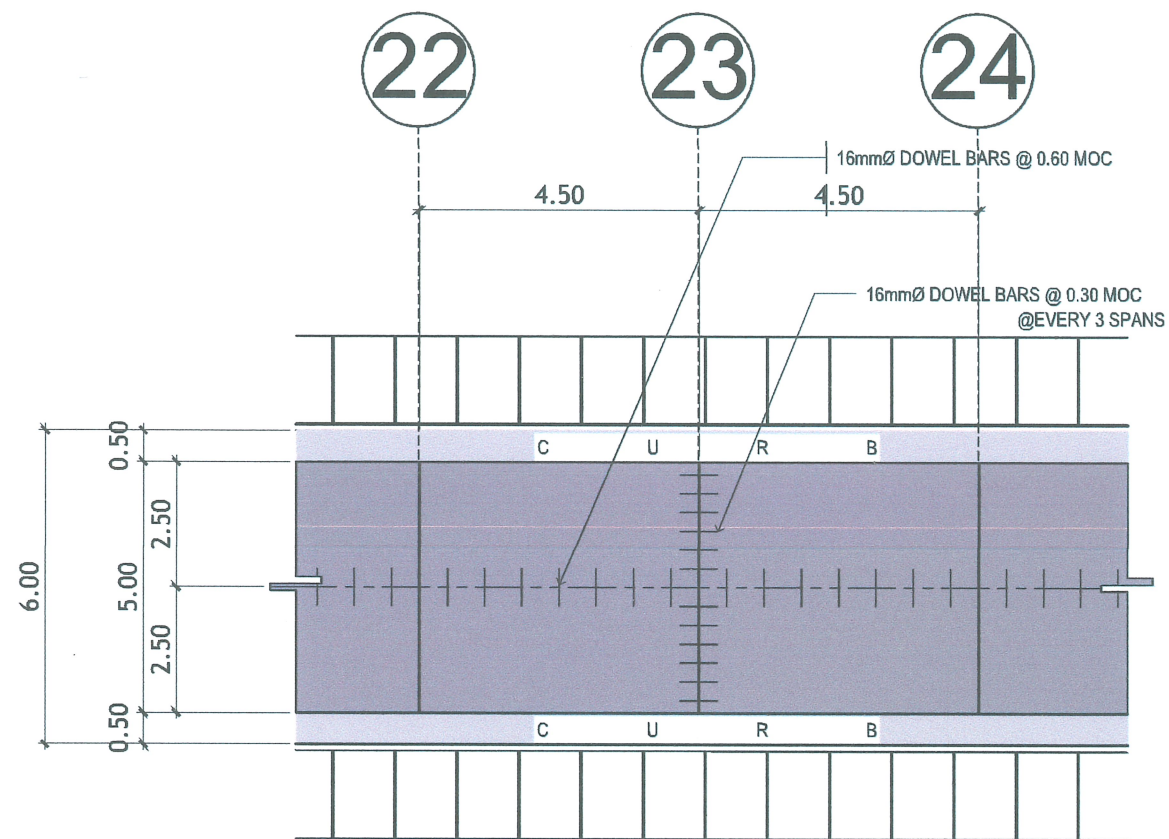


TYPICAL ROADWAY BLOW-UP PLAN

SCALE 1:120 METERS

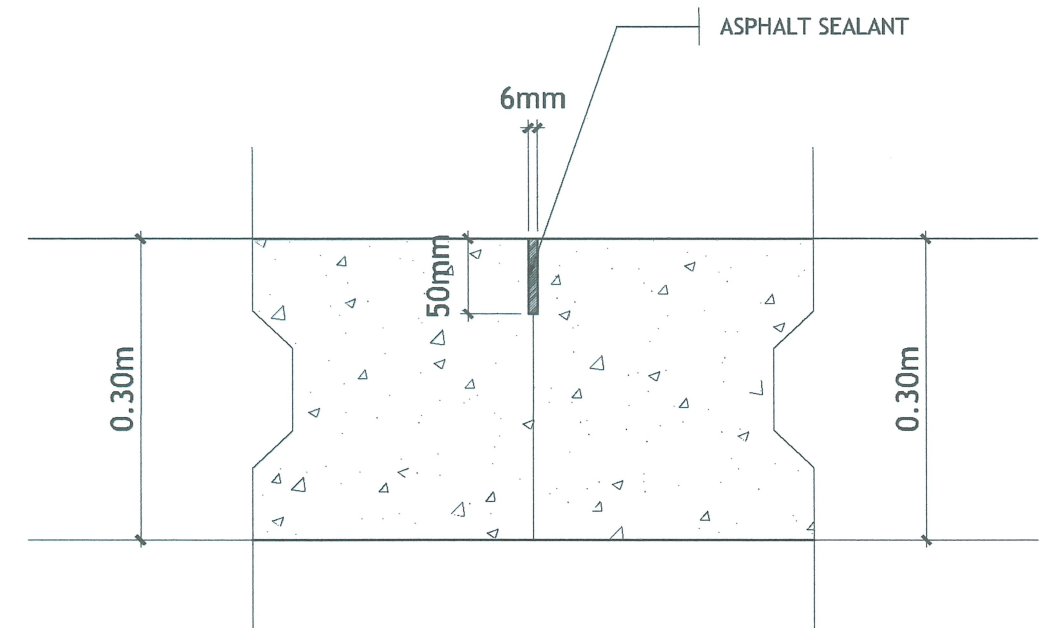

DETAIL OF CONTRACTION JOINT

SCALE 1: NTS

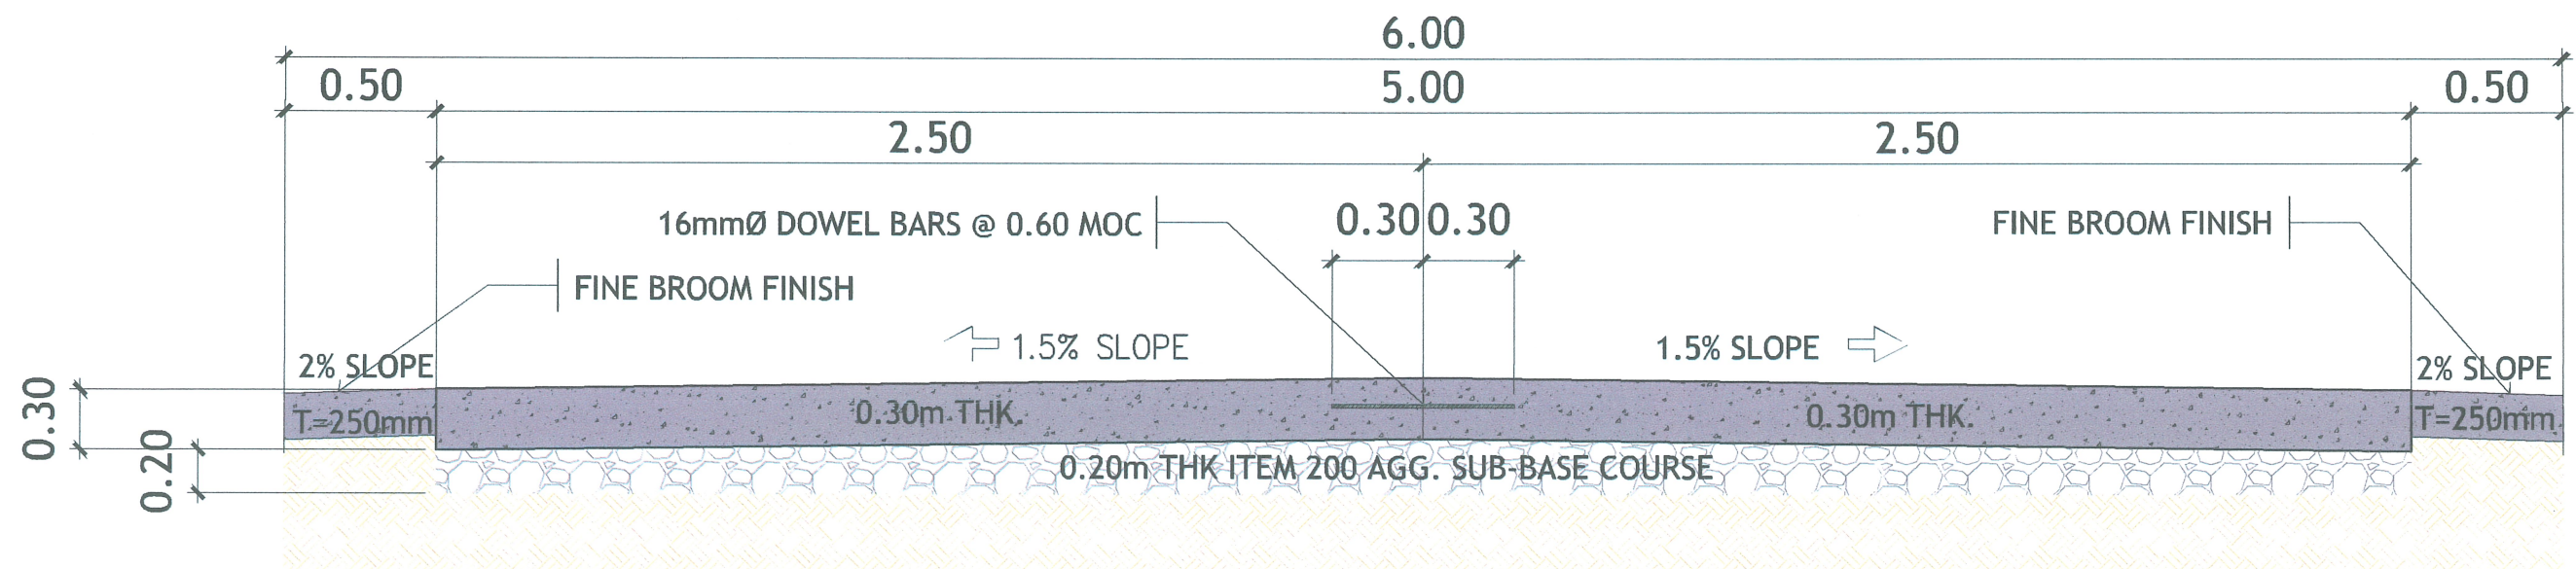

ROADWAY TYPICAL CROSS SECTION THRU (X-X)

SCALE 1: NTS

NOTE:

1. CANALS ARE NOT INCLUDED.
2. ALL SIDEWALKS ARE NOT INCLUDED.



TARLAC STATE UNIVERSITY
Facilities Development and
Management Office
Romulo Boulevard, Tarlac City, Philippines 2300

PROJECT TITLE:
CONSTRUCTION OF ACCESS ROAD TO TSU WAREHOUSE
PROJECT LOCATION:
LUCINDA CAMPUS, TARLAC STATE UNIVERSITY

PREPARED BY:
MR. WENCIE S. MANEBOG
DRAFTSMAN, OFDM-PDU

CHECKED BY:
AR. CHERRY L. FABIANES
HEAD, OFDM-PDU

CERTIFIED BY:
AR. ARLEN M. GUIEB
DIRECTOR, OFDM

REQUESTING OFFICE:
MR. RYAN G. SIH
HEAD, SP/PU


RECOMMENDING APPROVAL:
ATTY. GHEROLD C. BENITEZ
VP FOR ADMINISTRATION

APPROVED:
DR. ARNOLD E. VELASCO
PRESIDENT

SHEET CONTENTS:
AS SHOWN
DATE: NOVEMBER, 2025

SHEET NO:
A - 05
PAGE NO:
05 / 12

LEGEND :	
	EXISTING TOPOGRAPHY LINE
	PROPOSED ROAD NETWORK
	AREAS TO CUT
	AREAS TO FILL

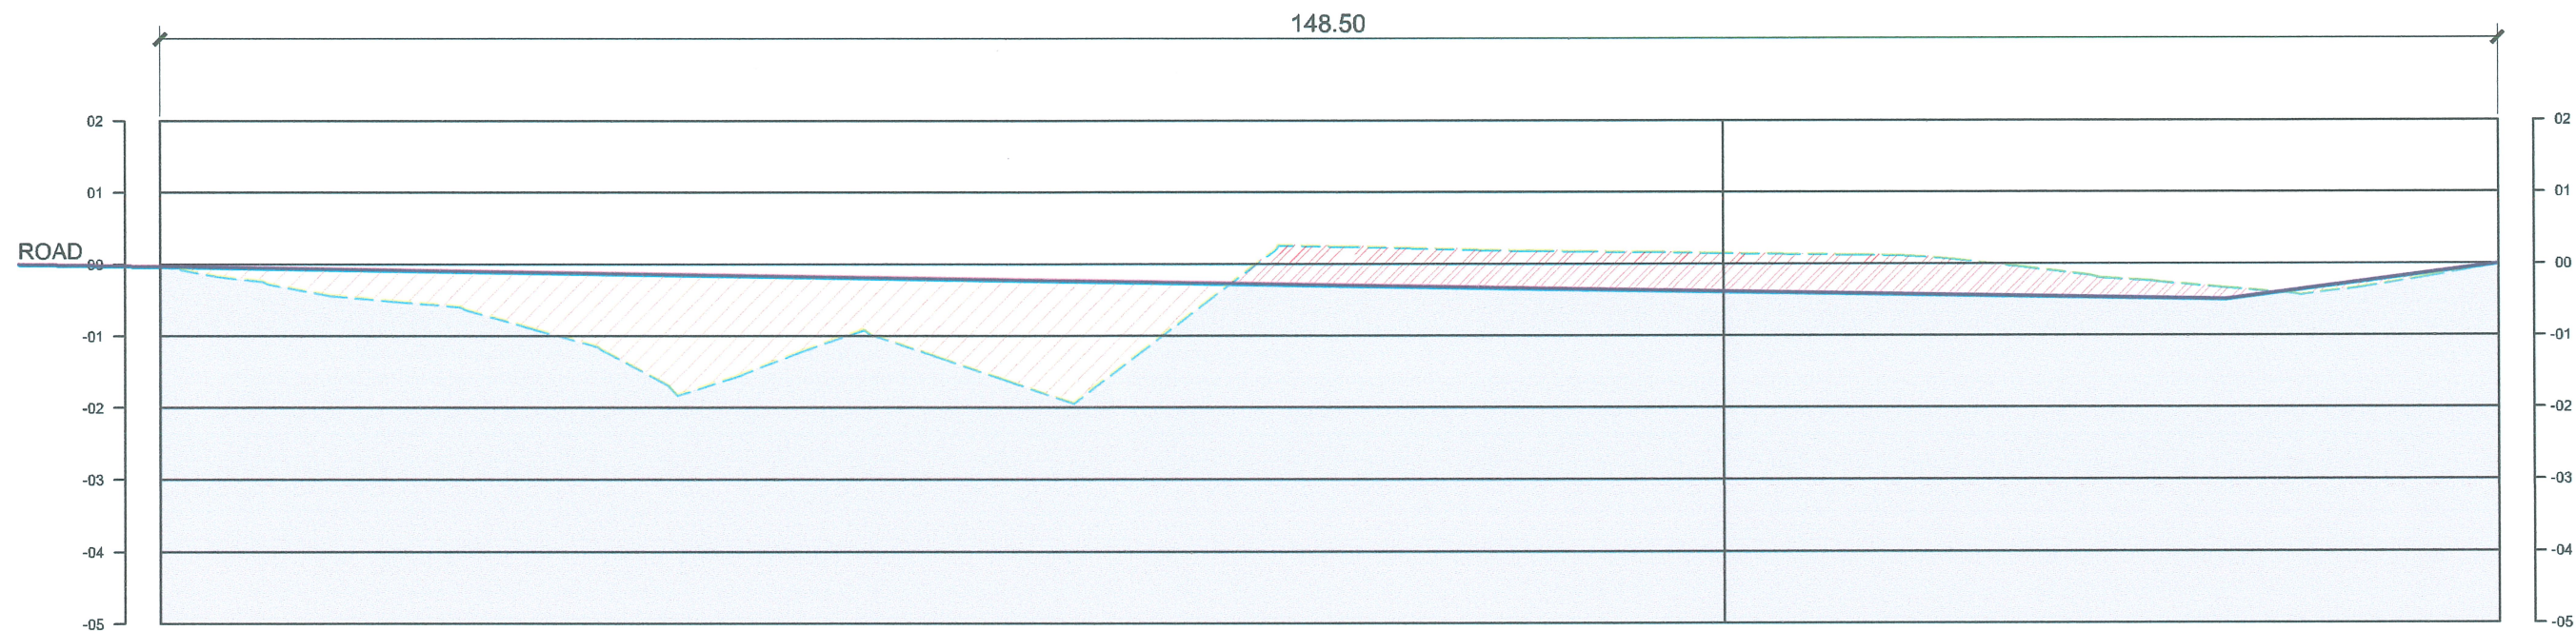

EXISTING LEVEL (m)	84.974	84.825	84.722	84.572	84.477	84.405	84.100	83.850	83.316	83.426	83.790	84.085	83.703	83.382	83.061	83.771	84.490	85.208	85.246	85.223	85.199	85.187	85.179	85.166	85.153	85.140	85.127	85.120	85.069	84.953	84.838	84.759	84.662	84.579	84.663	84.812	84.982
CHAINAGE (km)	0+000.00	0+003.09	0+005.25	0+008.38	0+013.50	0+017.38	0+022.50	0+026.69	0+031.50	0+036.00	0+040.50	0+044.14	0+049.50	0+054.00	0+058.50	0+063.00	0+067.50	0+072.00	0+076.50	0+081.00	0+085.50	0+087.93	0+090.00	0+094.50	0+099.00	0+103.50	0+108.00	0+110.49	0+112.50	0+117.00	0+121.50	0+125.24	0+130.50	0+135.00	0+139.50	0+144.00	0+148.50

CHAINAGE : 0+000.00 - 0+149.08


TOPOGRAPHIC GRAPH

SCALE 1:1000 METERS




TARLAC STATE UNIVERSITY
Facilities Development and
Management Office
Romulo Boulevard, Tarlac City, Philippines 2300


PROJECT TITLE:	CONSTRUCTION OF ACCESS ROAD TO TSU WAREHOUSE	PREPARED BY:	MR. WENCIE S. MANEBOS DRAFTSMAN, OFDM-PDU	CHECKED BY:	AR. CHERRY L. FABIANES HEAD, OFDM-PDU	CERTIFIED BY:	AR. ARLEN M. GUIEB DIRECTOR, OFDM	REQUESTING OFFICE:	MR. RYAN G. SIH HEAD, SP/II	RECOMMENDING APPROVAL:	ATTY. GHEROLD C. BENITEZ VP FOR ADMINISTRATION	APPROVED:	DR. ARNOLD E. VELASCO PRESIDENT	SHEET CONTENTS:	AS SHOWN	SHEET NO:	A - 06
PROJECT LOCATION:	LUCINDA CAMPUS, TARLAC STATE UNIVERSITY													DATE: NOVEMBER , 2025	PAGE NO:	06 / 12	

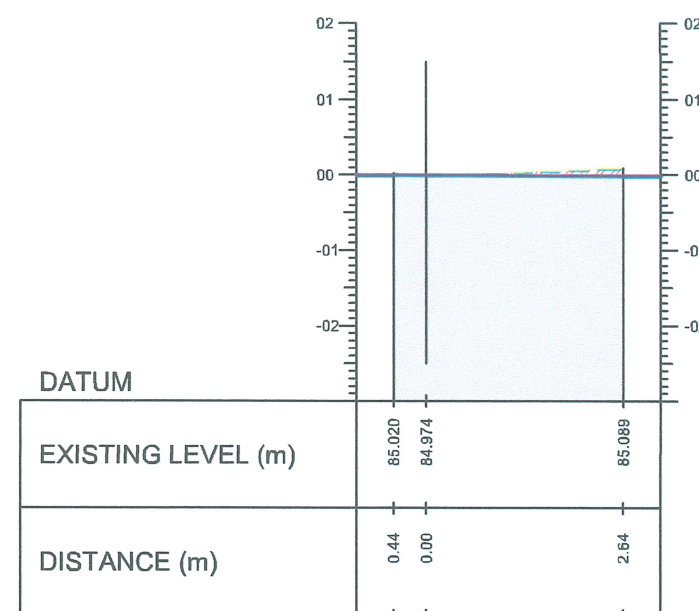


0+000.00

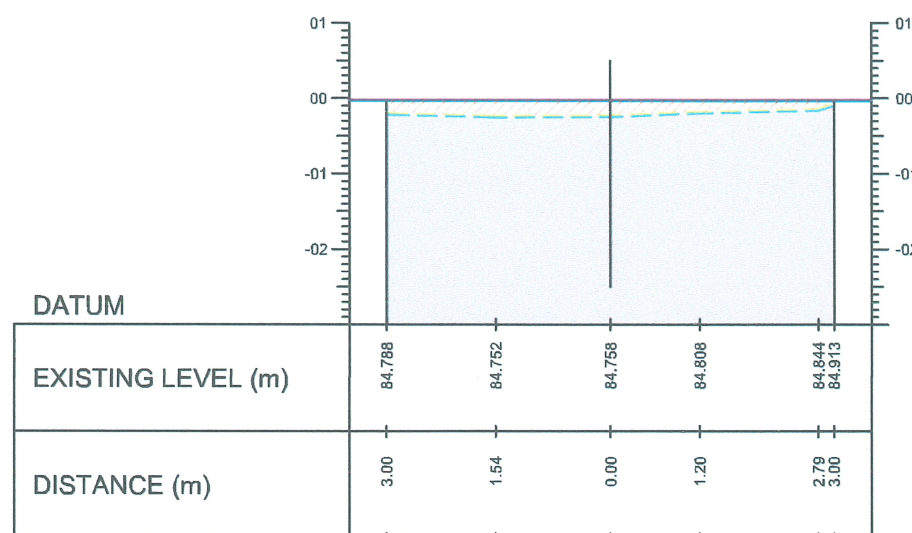


0+004.50

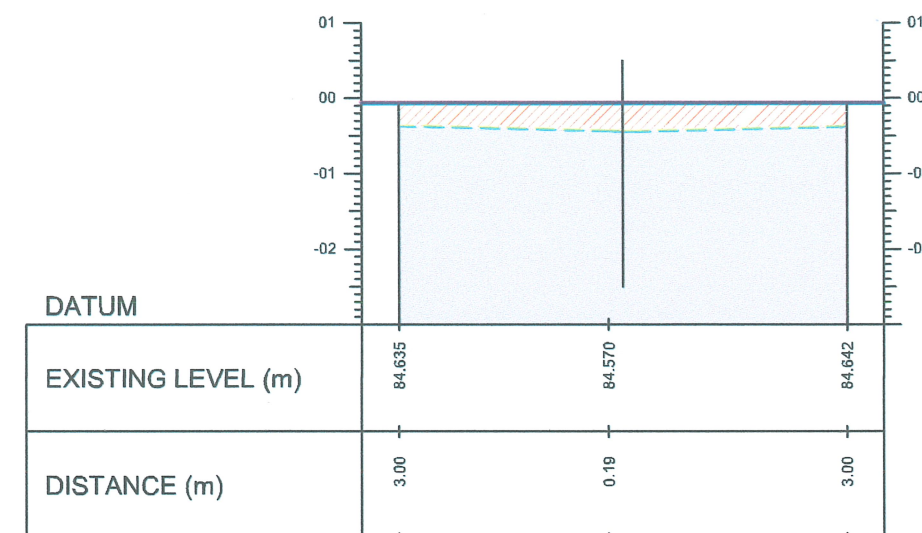


0+009.00

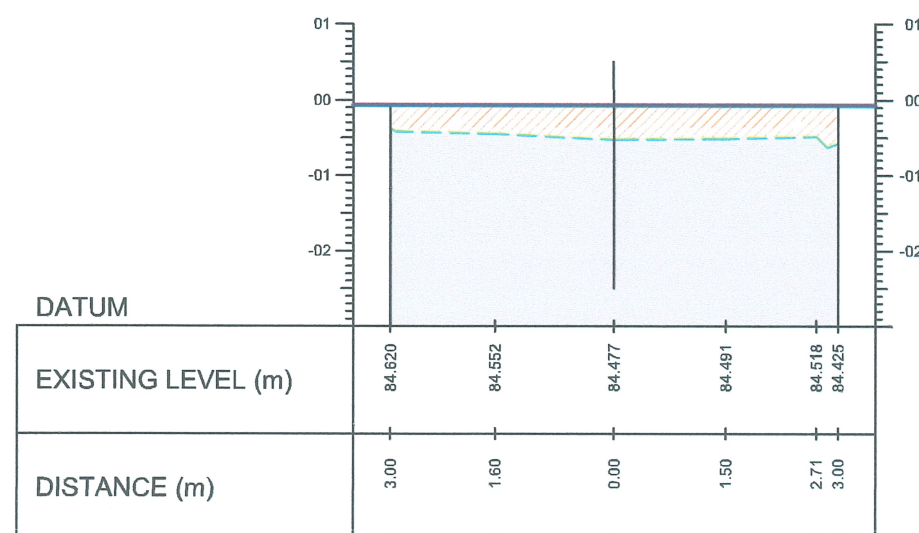

0+013.50

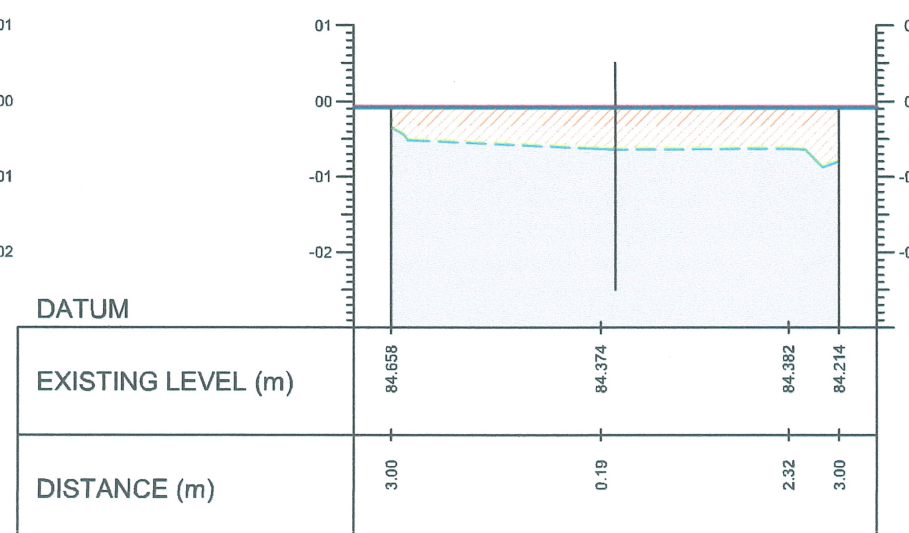

0+018.00

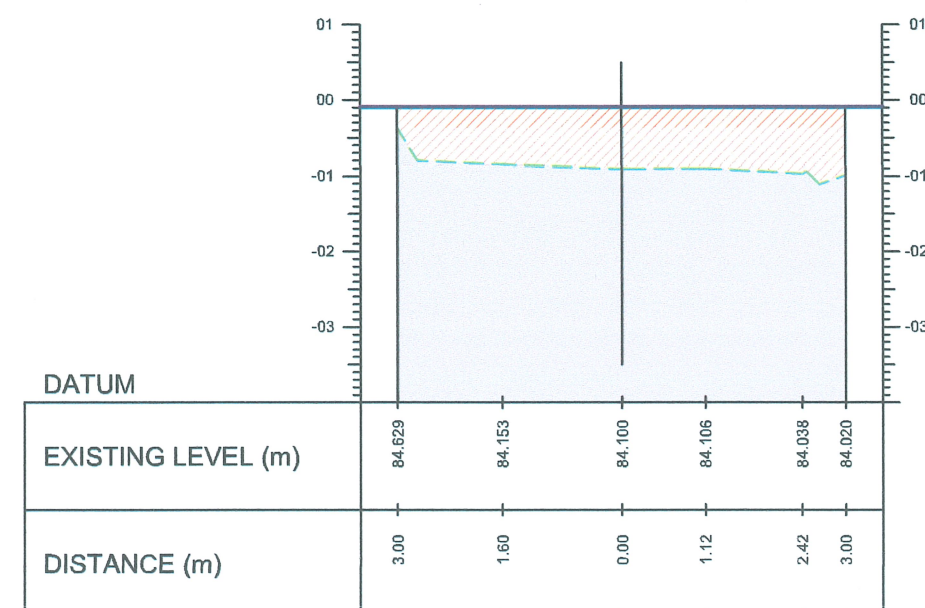

0+022.50

TOPOGRAPHIC SECTION

SCALE 1:1000 METERS

LEGEND :	
	EXISTING TOPOGRAPHY LINE
	PROPOSED ROAD NETWORK
	AREAS TO CUT
	AREAS TO FILL



TARLAC STATE UNIVERSITY
Facilities Development and
Management Office
Romulo Boulevard, Tarlac City, Philippines 2300

PROJECT TITLE:
CONSTRUCTION OF ACCESS ROAD TO TSU WAREHOUSE
PROJECT LOCATION:
LUCINDA CAMPUS, TARLAC STATE UNIVERSITY

PREPARED BY:

MR. WENCIE S. MANEBOG
DRAFTSMAN, OFDM-PDU

CHECKED BY:

AR. CHERRY L. FABIANES
HEAD, OFDM-PDU

CERTIFIED BY:

AR. ARLEN M. GUIEB
DIRECTOR, OFDM

REQUESTING OFFICE:

MR. RYAN G. SIH
HEAD, SP/PU

RECOMMENDING APPROVAL:


ATTY. GHEROLD C. BENITEZ
VP FOR ADMINISTRATION

APPROVED:


DR. ARNOLD E. VELASCO
PRESIDENT

SHEET CONTENTS:
AS SHOWN
DATE: NOVEMBER, 2025


SHEET NO:
A - 07
PAGE NO:
07 / 12

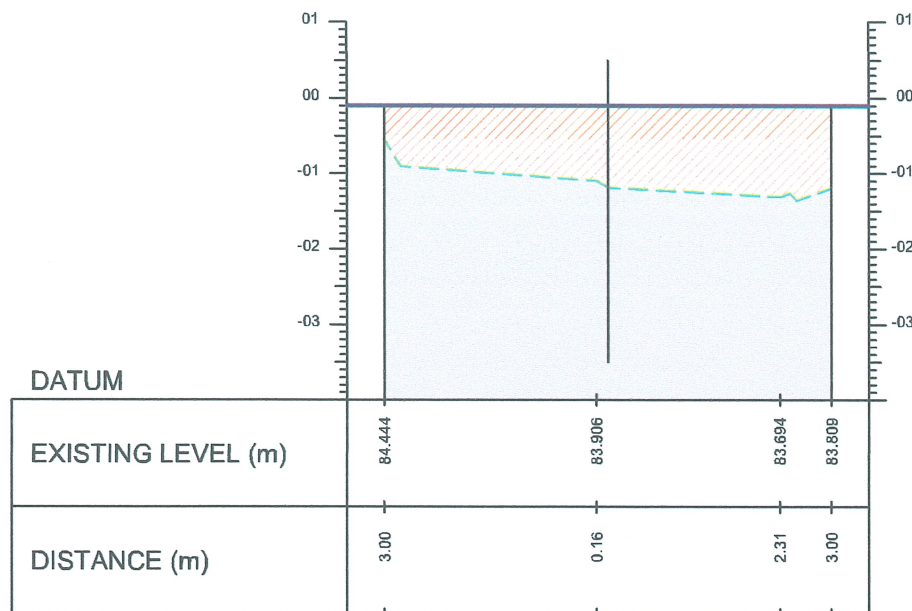


0+027.00

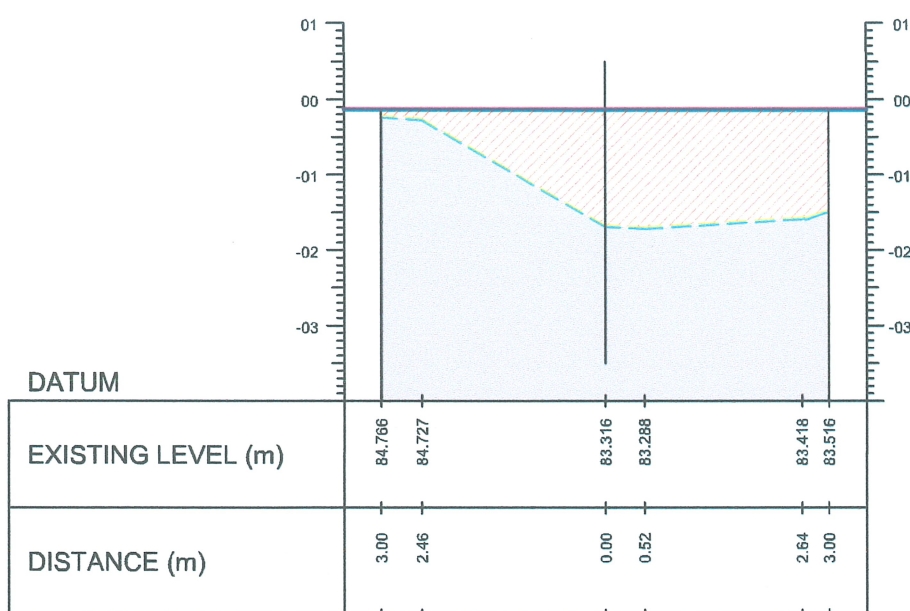


0+031.50

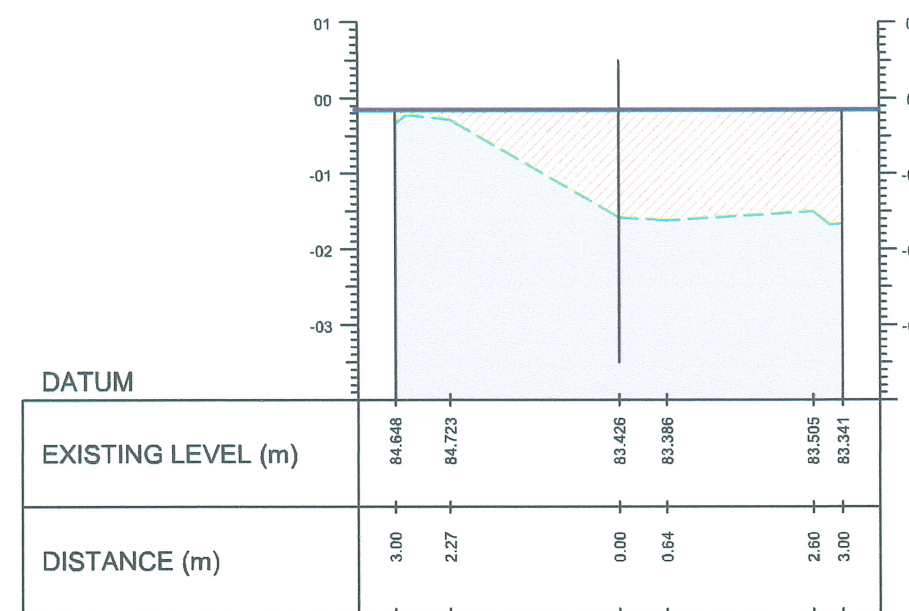


0+036.00

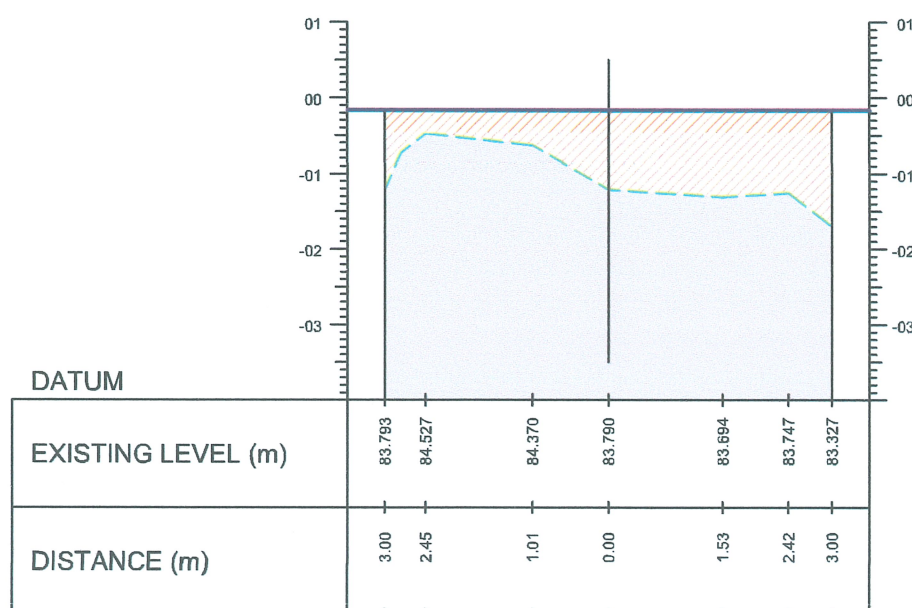

0+040.50

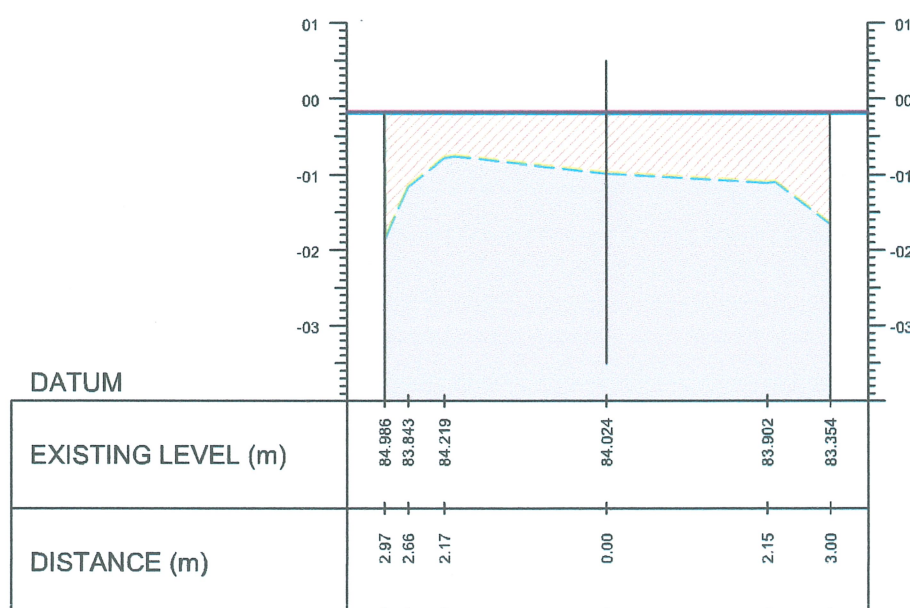

0+045.00

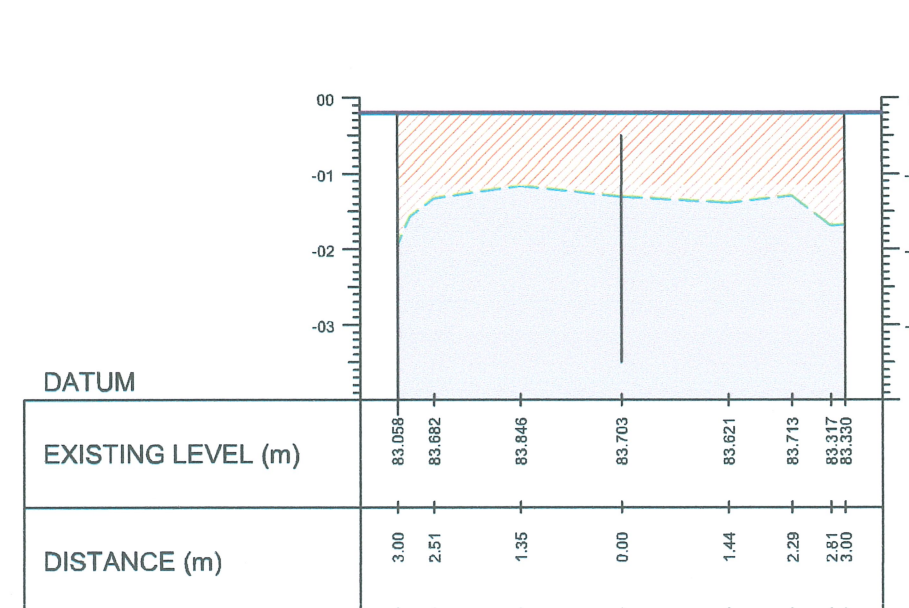

0+049.50

TOPOGRAPHIC SECTION

SCALE 1:1000 METERS

LEGEND :

	EXISTING TOPOGRAPHY LINE
	PROPOSED ROAD NETWORK
	AREAS TO CUT
	AREAS TO FILL



TARLAC STATE UNIVERSITY
Facilities Development and
Management Office
Romulo Boulevard, Tarlac City, Philippines 2300

PROJECT TITLE:
CONSTRUCTION OF ACCESS ROAD TO TSU WAREHOUSE
PROJECT LOCATION:
LUCINDA CAMPUS, TARLAC STATE UNIVERSITY

PREPARED BY:

MR. WENCIEL S. MANABOG
DRAFTSMAN, OFDM-PDU

CHECKED BY:

MR. ARLEN M. GUIEB
HEAD, OFDM-PDU

CERTIFIED BY:

MR. RYAN G. SIH
HEAD, SP/II

REQUESTING OFFICE:

ATTY. GHEROLD C. BENITEZ
VP FOR ADMINISTRATION


RECOMMENDING APPROVAL:

DR. ARNOLD E. VELASCO
PRESIDENT

APPROVED:


DR. ARNOLD E. VELASCO
PRESIDENT

SHEET CONTENTS:
AS SHOWN
DATE: NOVEMBER, 2025
SHEET NO:
A - 08
PAGE NO:
08/12

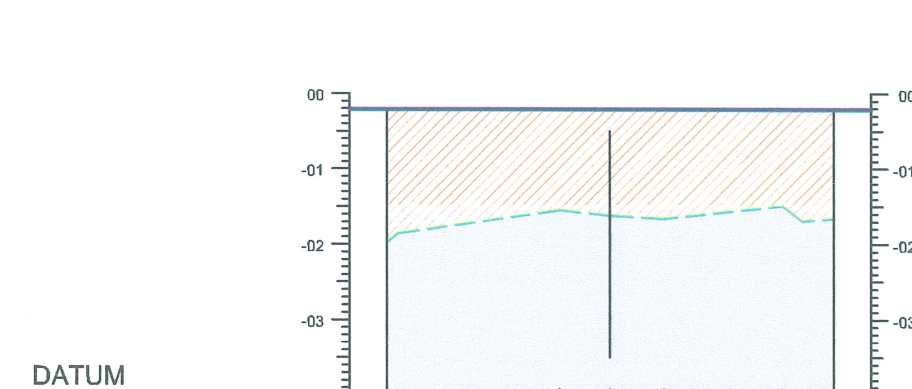


DATUM						
EXISTING LEVEL (m)	83.029	83.454	83.382	83.341	83.512	83.343
DISTANCE (m)	3.00	0.68	0.00	0.72	2.31	3.00

0+054.00

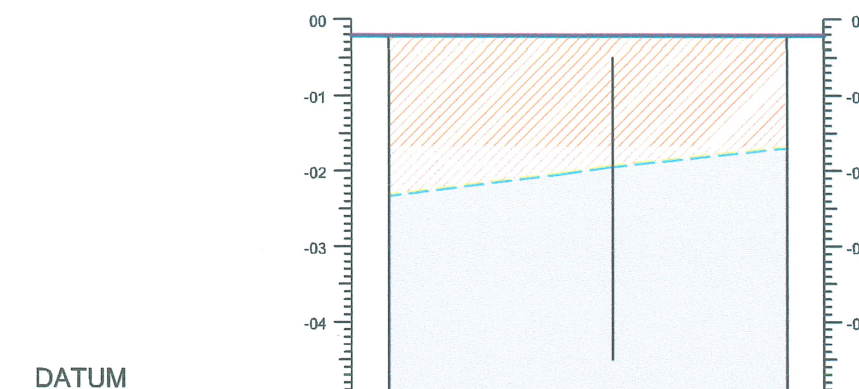


DATUM				
EXISTING LEVEL (m)	82.672	82.959	83.061	83.311
DISTANCE (m)	3.00	0.72	0.01	2.34

0+058.50

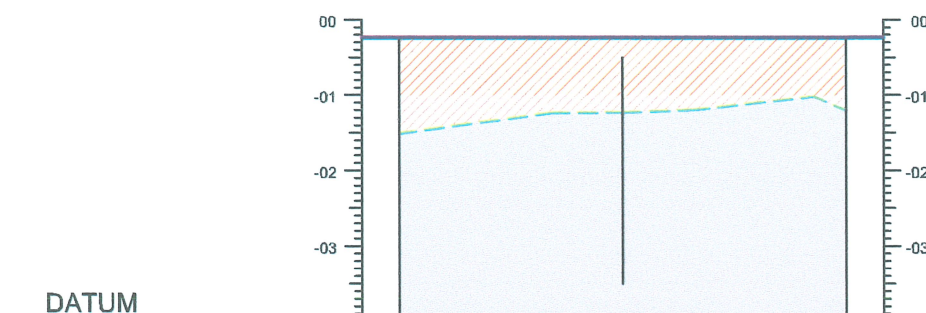


DATUM						
EXISTING LEVEL (m)	83.493	83.768	83.771	83.809	83.983	83.798
DISTANCE (m)	3.00	0.94	0.00	0.99	2.56	3.00

0+063.00

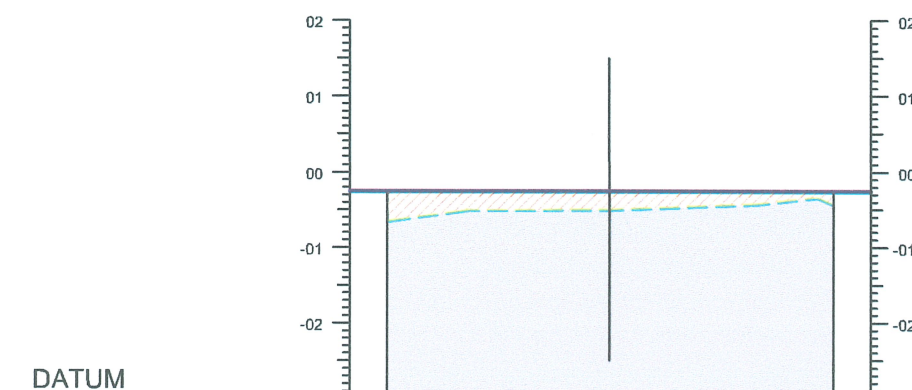


DATUM						
EXISTING LEVEL (m)	85.194	84.485	84.490	84.566	84.555	84.564
DISTANCE (m)	2.99	1.89	0.00	1.98	2.79	3.00

0+067.50

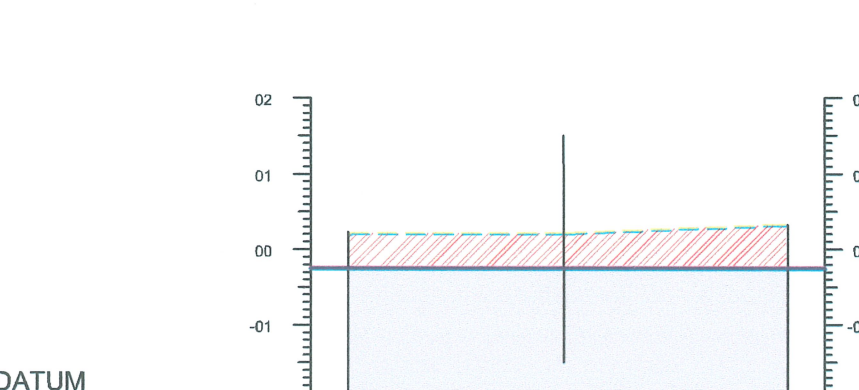

DATUM			
EXISTING LEVEL (m)	85.236	85.208	85.326
DISTANCE (m)	2.89	0.00	3.00

0+072.00

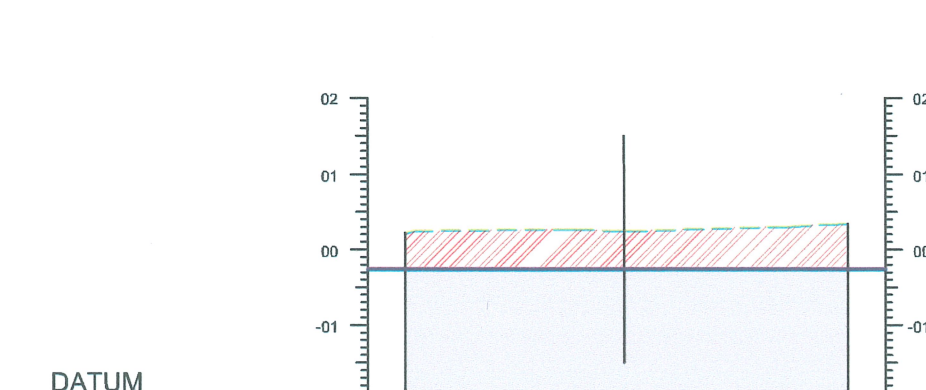

DATUM					
EXISTING LEVEL (m)	85.223	85.270	85.246	85.308	85.340
DISTANCE (m)	2.94	0.70	0.00	2.24	3.00

0+076.50

TOPOGRAPHIC SECTION

SCALE 1:1000 METERS

LEGEND :	
	EXISTING TOPOGRAPHY LINE
	PROPOSED ROAD NETWORK
	AREAS TO CUT
	AREAS TO FILL



TARLAC STATE UNIVERSITY
Facilities Development and
Management Office
Romulo Boulevard, Tarlac City, Philippines 2300

PROJECT TITLE:
CONSTRUCTION OF ACCESS ROAD TO TSU WAREHOUSE
PROJECT LOCATION:
LUCINDA CAMPUS, TARLAC STATE UNIVERSITY

PREPARED BY:

MR. WENCIN S. MANABOG
DRAFTSMAN, OFDM-PDU

CHECKED BY:

AR. CHERRY L. FABIANES
HEAD, OFDM-PDU

CERTIFIED BY:

ATTY. ARLEN M. GUIEB
DIRECTOR, OFDM

REQUESTING OFFICE:

MR. RYAN G. SIH
HEAD, SP/BU

RECOMMENDING APPROVAL:


ATTY. GHEROLD C. BENITEZ
VP FOR ADMINISTRATION

APPROVED:


DR. ARNOLD E. VELASCO
PRESIDENT

SHEET CONTENTS:
AS SHOWN
DATE: NOVEMBER, 2025


SHEET NO:
A - 09
PAGE NO:
09 / 12

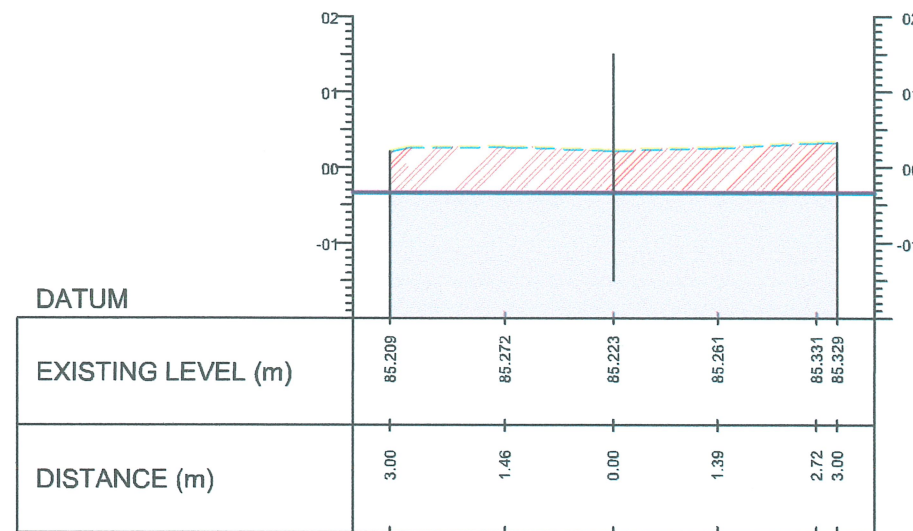


0+081.00

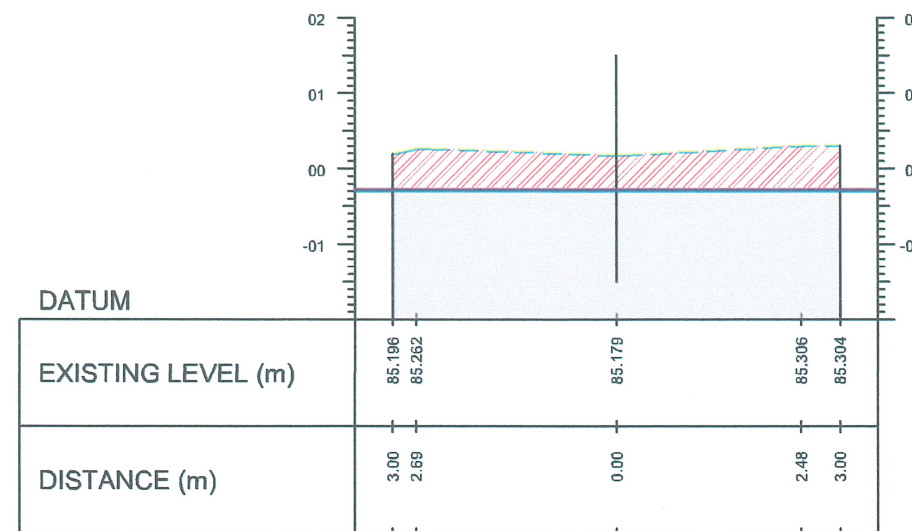


0+090.00

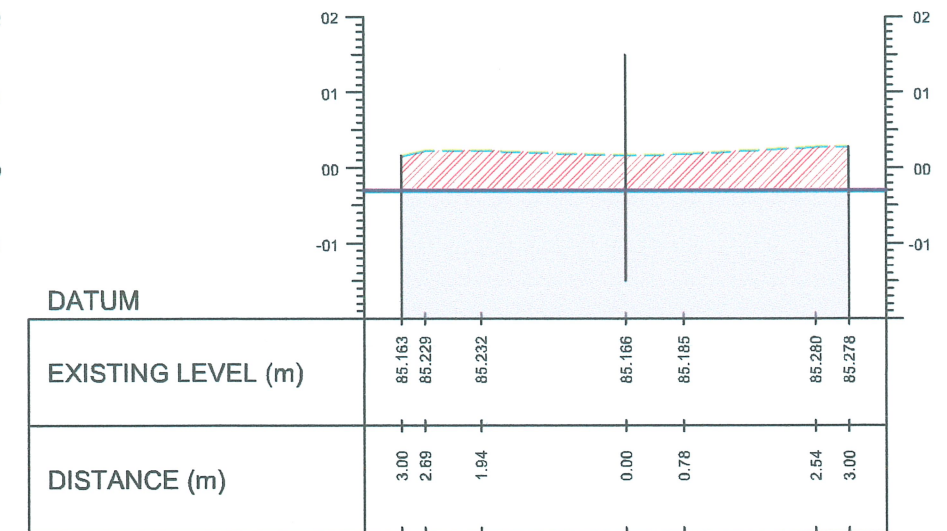


0+094.50

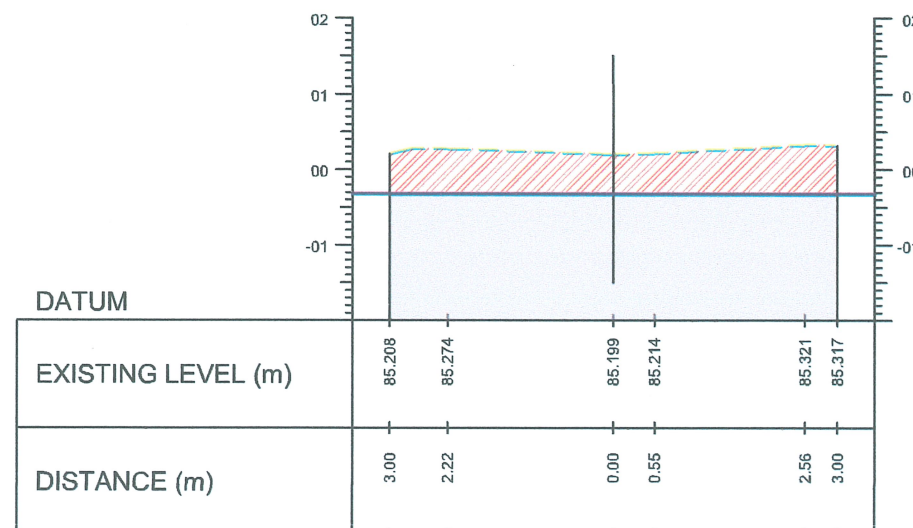

0+085.50

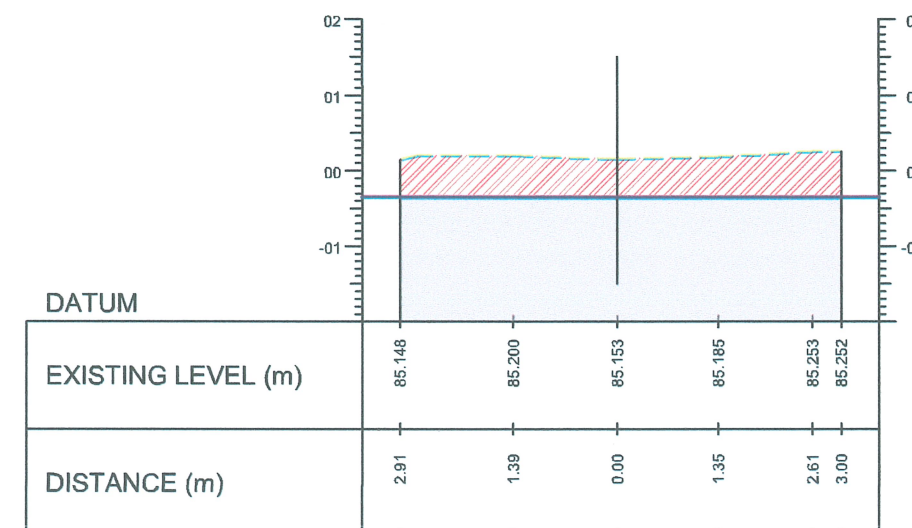

0+099.00

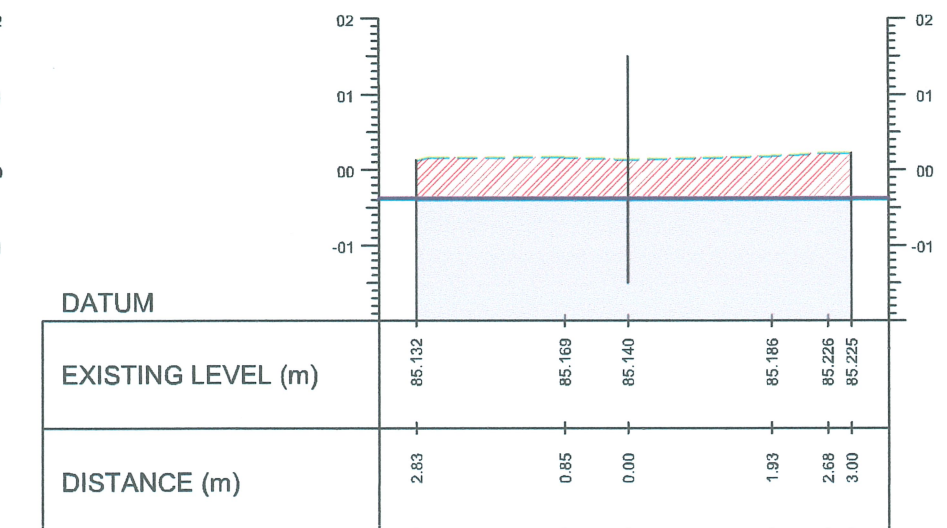

0+103.50

TOPOGRAPHIC SECTION

SCALE 1:1000 METERS

LEGEND :	
	EXISTING TOPOGRAPHY LINE
	PROPOSED ROAD NETWORK
	AREAS TO CUT
	AREAS TO FILL



TARLAC STATE UNIVERSITY
Facilities Development and
Management Office
Romulo Boulevard, Tarlac City, Philippines 2300

PROJECT TITLE:
CONSTRUCTION OF ACCESS ROAD TO TSU WAREHOUSE
PROJECT LOCATION:
LUCINDA CAMPUS, TARLAC STATE UNIVERSITY

PREPARED BY:

MR. WENCEL S. MANABOG
DRAFTSMAN, OFDM-PDU

CHECKED BY:

AR. CHERRY L. FABIANES
HEAD, OFDM-PDU

CERTIFIED BY:

MR. ARLEN M. GUIEB
DIRECTOR, OFDM

REQUESTING OFFICE:

MR. RYAN S. SIH
HEAD, SP/II

RECOMMENDING APPROVAL:


ATTY. GHEROL C. BENITEZ
VP FOR ADMINISTRATION

APPROVED:


DR. ARNOLD E. VELASCO
PRESIDENT

SHEET CONTENTS:
AS SHOWN
DATE: NOVEMBER, 2025


SHEET NO:
A - 10
PAGE NO:
10/12

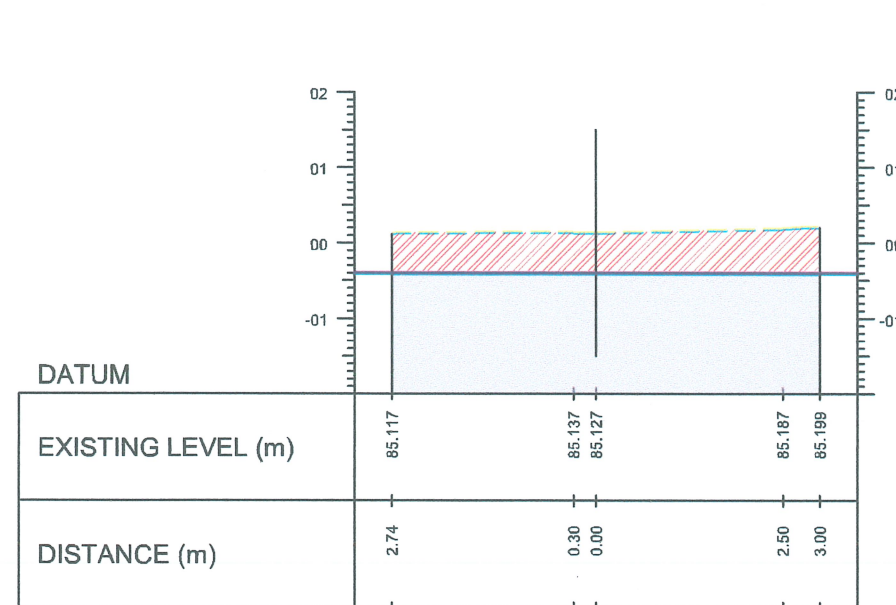


0+108.00

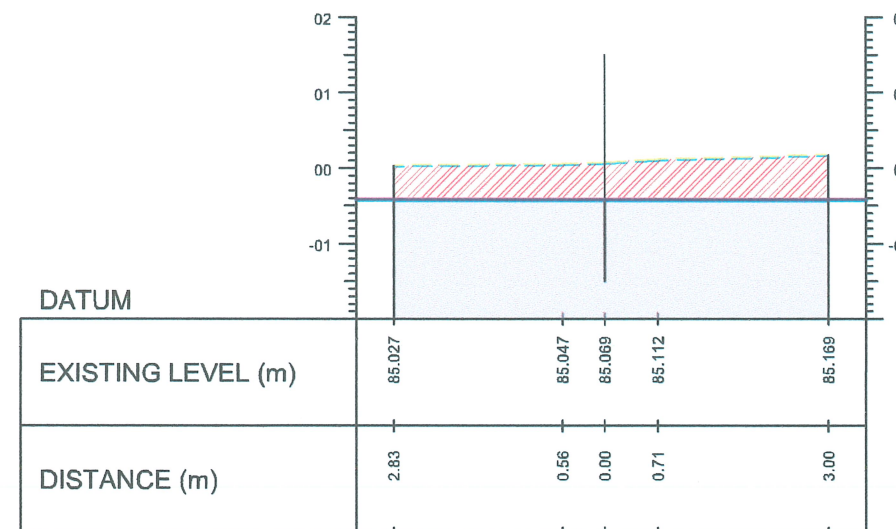


0+112.50

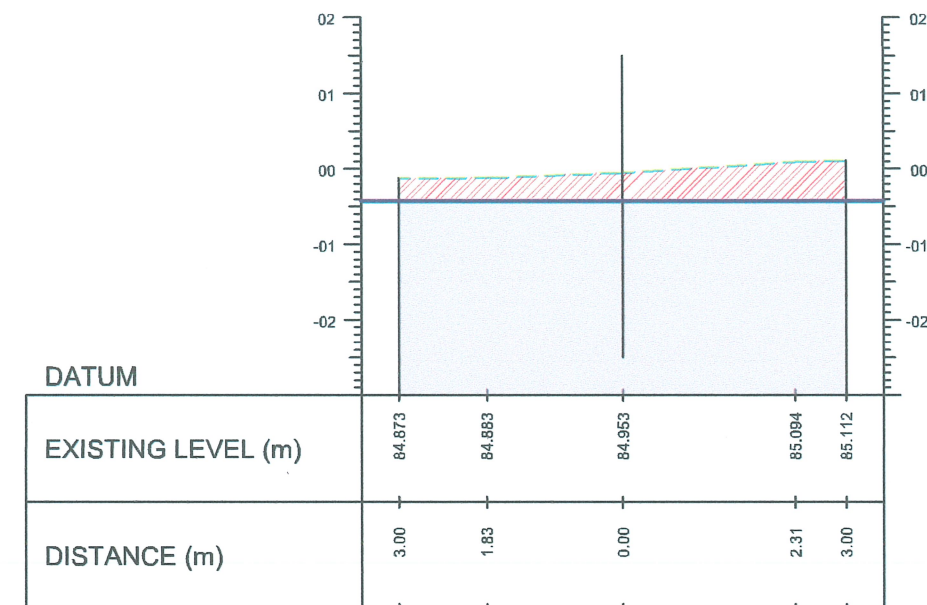


0+117.00

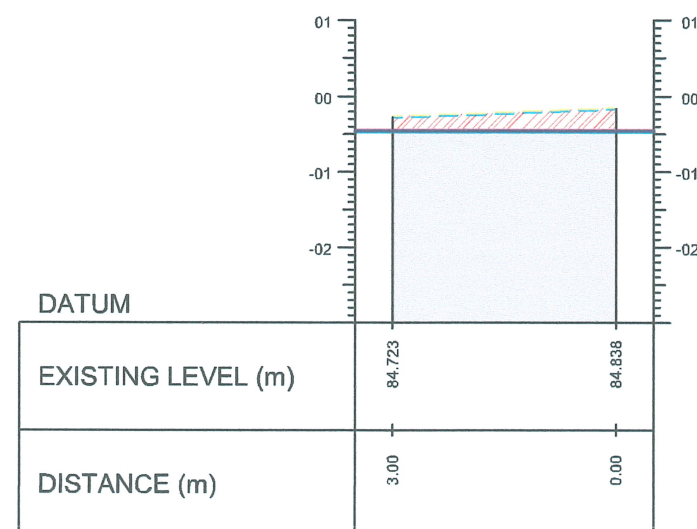

0+121.50

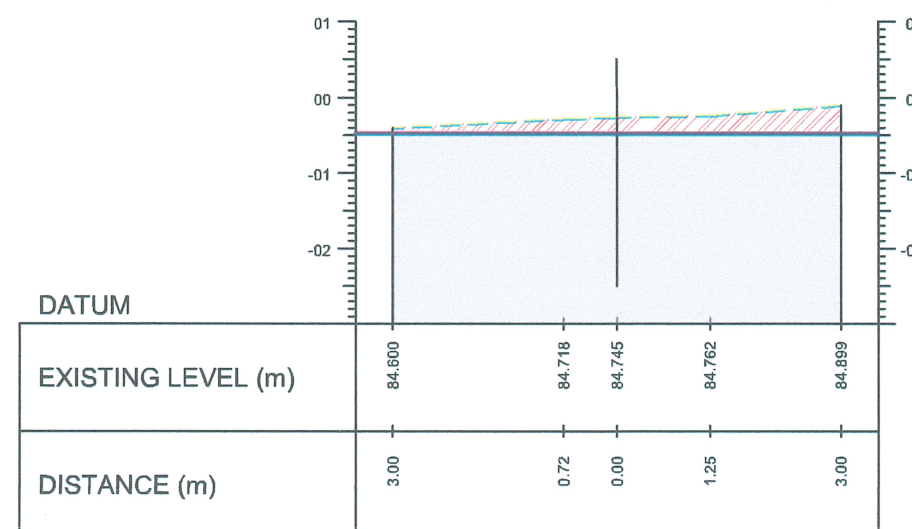

0+126.00

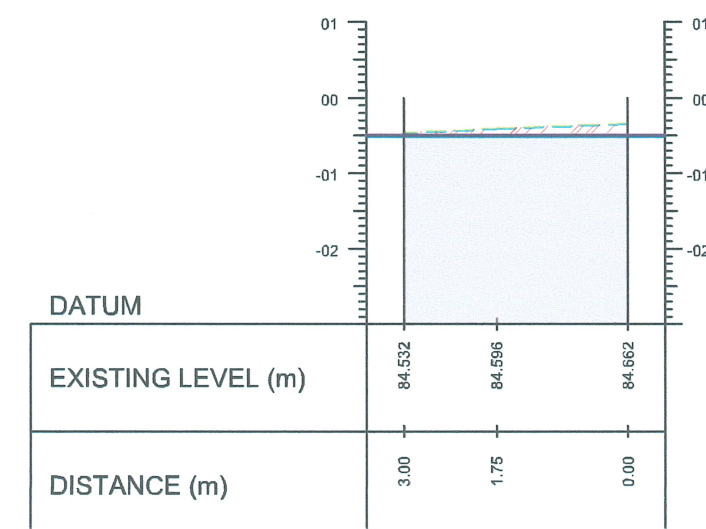

0+130.50

TOPOGRAPHIC SECTION

SCALE 1:1000 METERS

LEGEND :	
	EXISTING TOPOGRAPHY LINE
	PROPOSED ROAD NETWORK
	AREAS TO CUT
	AREAS TO FILL



TARLAC STATE UNIVERSITY
Facilities Development and
Management Office
Romulo Boulevard, Tarlac City, Philippines 2300

PROJECT TITLE:
CONSTRUCTION OF ACCESS ROAD TO TSU WAREHOUSE
PROJECT LOCATION:
LUCINDA CAMPUS, TARLAC STATE UNIVERSITY

PREPARED BY:

MR. VENCIO S. MANABOG
DRAFTSMAN, OFDM-POU

CHECKED BY:

AR. CHERRY L. FABIANES
HEAD, OFDM-POU

CERTIFIED BY:

AR. ARLEN M. GUIEB
DIRECTOR, OFDM

REQUESTING OFFICE:

MR. RYAN G. SIH
HEAD, SP/II

RECOMMENDING APPROVAL:


ATTY. GHEROLD C. BENITEZ
VP FOR ADMINISTRATION

APPROVED:


DR. ARNOLD E. VELASCO
PRESIDENT

SHEET CONTENTS:
AS SHOWN
DATE: NOVEMBER, 2025


SHEET NO:
A - 11
PAGE NO:
11/12

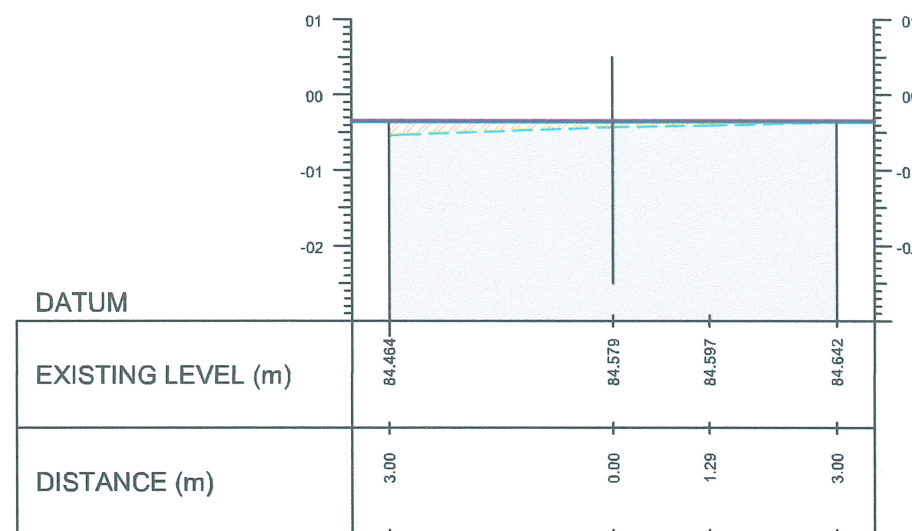


0+135.00

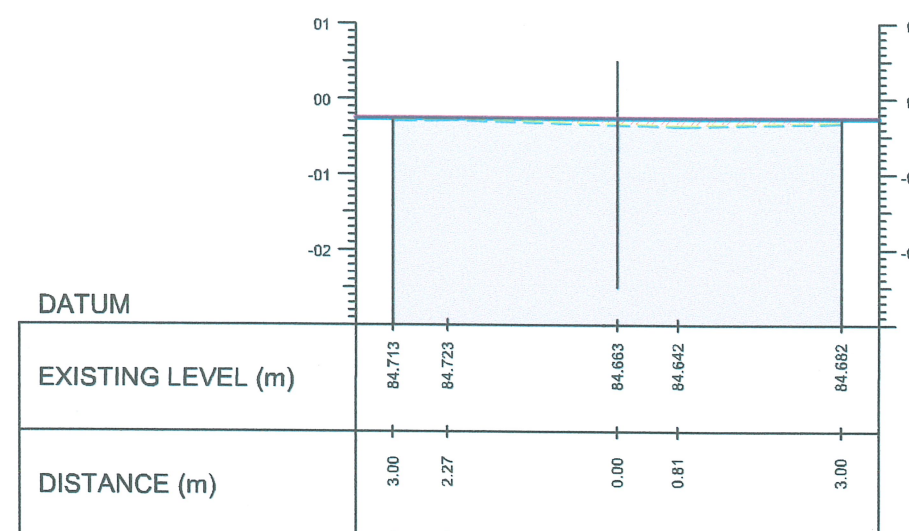


0+139.50

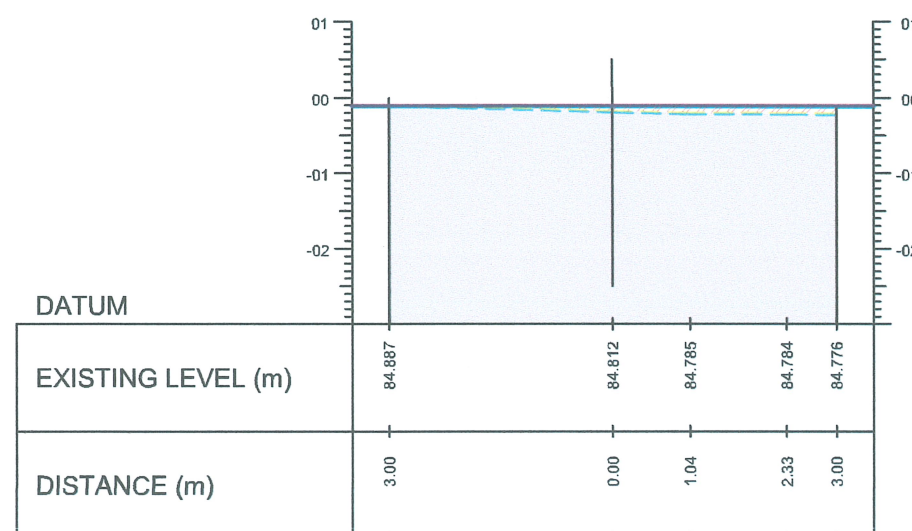

0+144.00

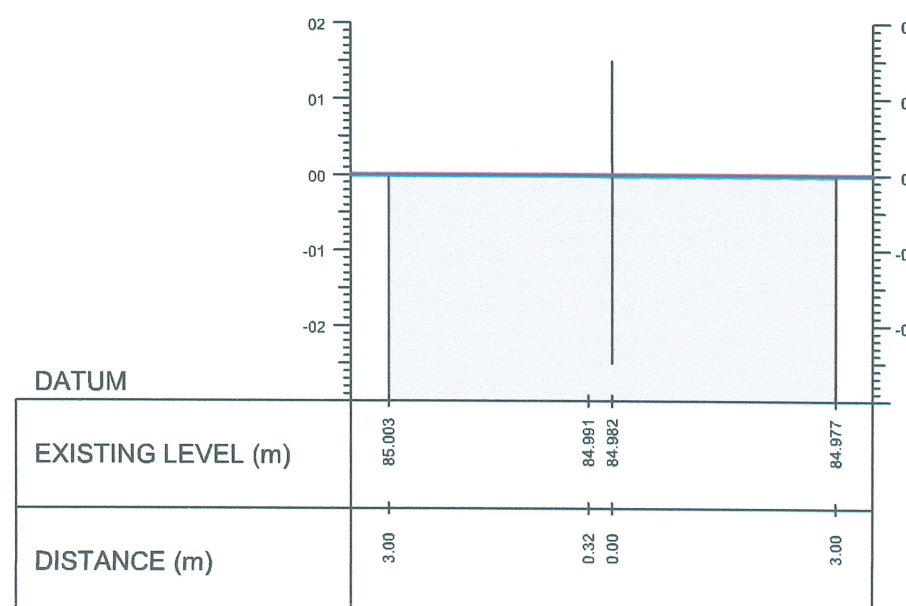

0+148.50

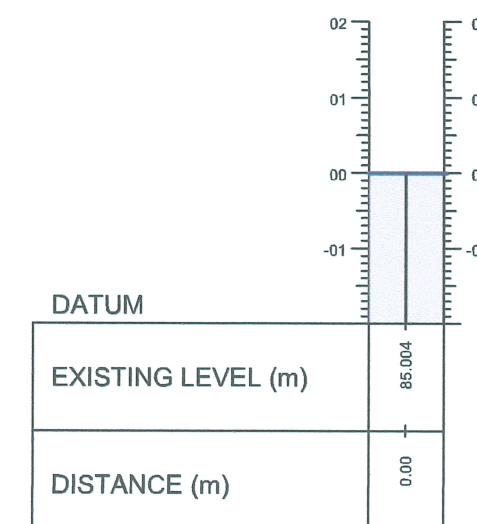

0+149.08

TOPOGRAPHIC SECTION

SCALE 1:1000 METERS

LEGEND :	
	EXISTING TOPOGRAPHY LINE
	PROPOSED ROAD NETWORK
	AREAS TO CUT
	AREAS TO FILL



TARLAC STATE UNIVERSITY
Facilities Development and
Management Office
Romulo Boulevard, Tarlac City, Philippines 2300

PROJECT TITLE:
CONSTRUCTION OF ACCESS ROAD TO TSU WAREHOUSE
PROJECT LOCATION:
LUCINDA CAMPUS, TARLAC STATE UNIVERSITY

PREPARED BY:

MR. WENCIEL S. MANABOG
DRAFTSMAN, OFDM-PDU

CHECKED BY:

MR. CHERRY L. FABIANES
HEAD, OFDM-PDU

CERTIFIED BY:

MR. ARLEN M. GUIEB
DIRECTOR, OFDM

REQUESTING OFFICE:

MR. RYAN S. SIH
HEAD, SP/OU

RECOMMENDING APPROVAL:

ATTY. SHEROLD C. BENITEZ
VP FOR ADMINISTRATION

APPROVED:

DR. ARNOLD E. VELASCO
PRESIDENT

SHEET CONTENTS:
AS SHOWN
DATE: NOVEMBER, 2025

SHEET NO:
A-12
PAGE NO:
12/12